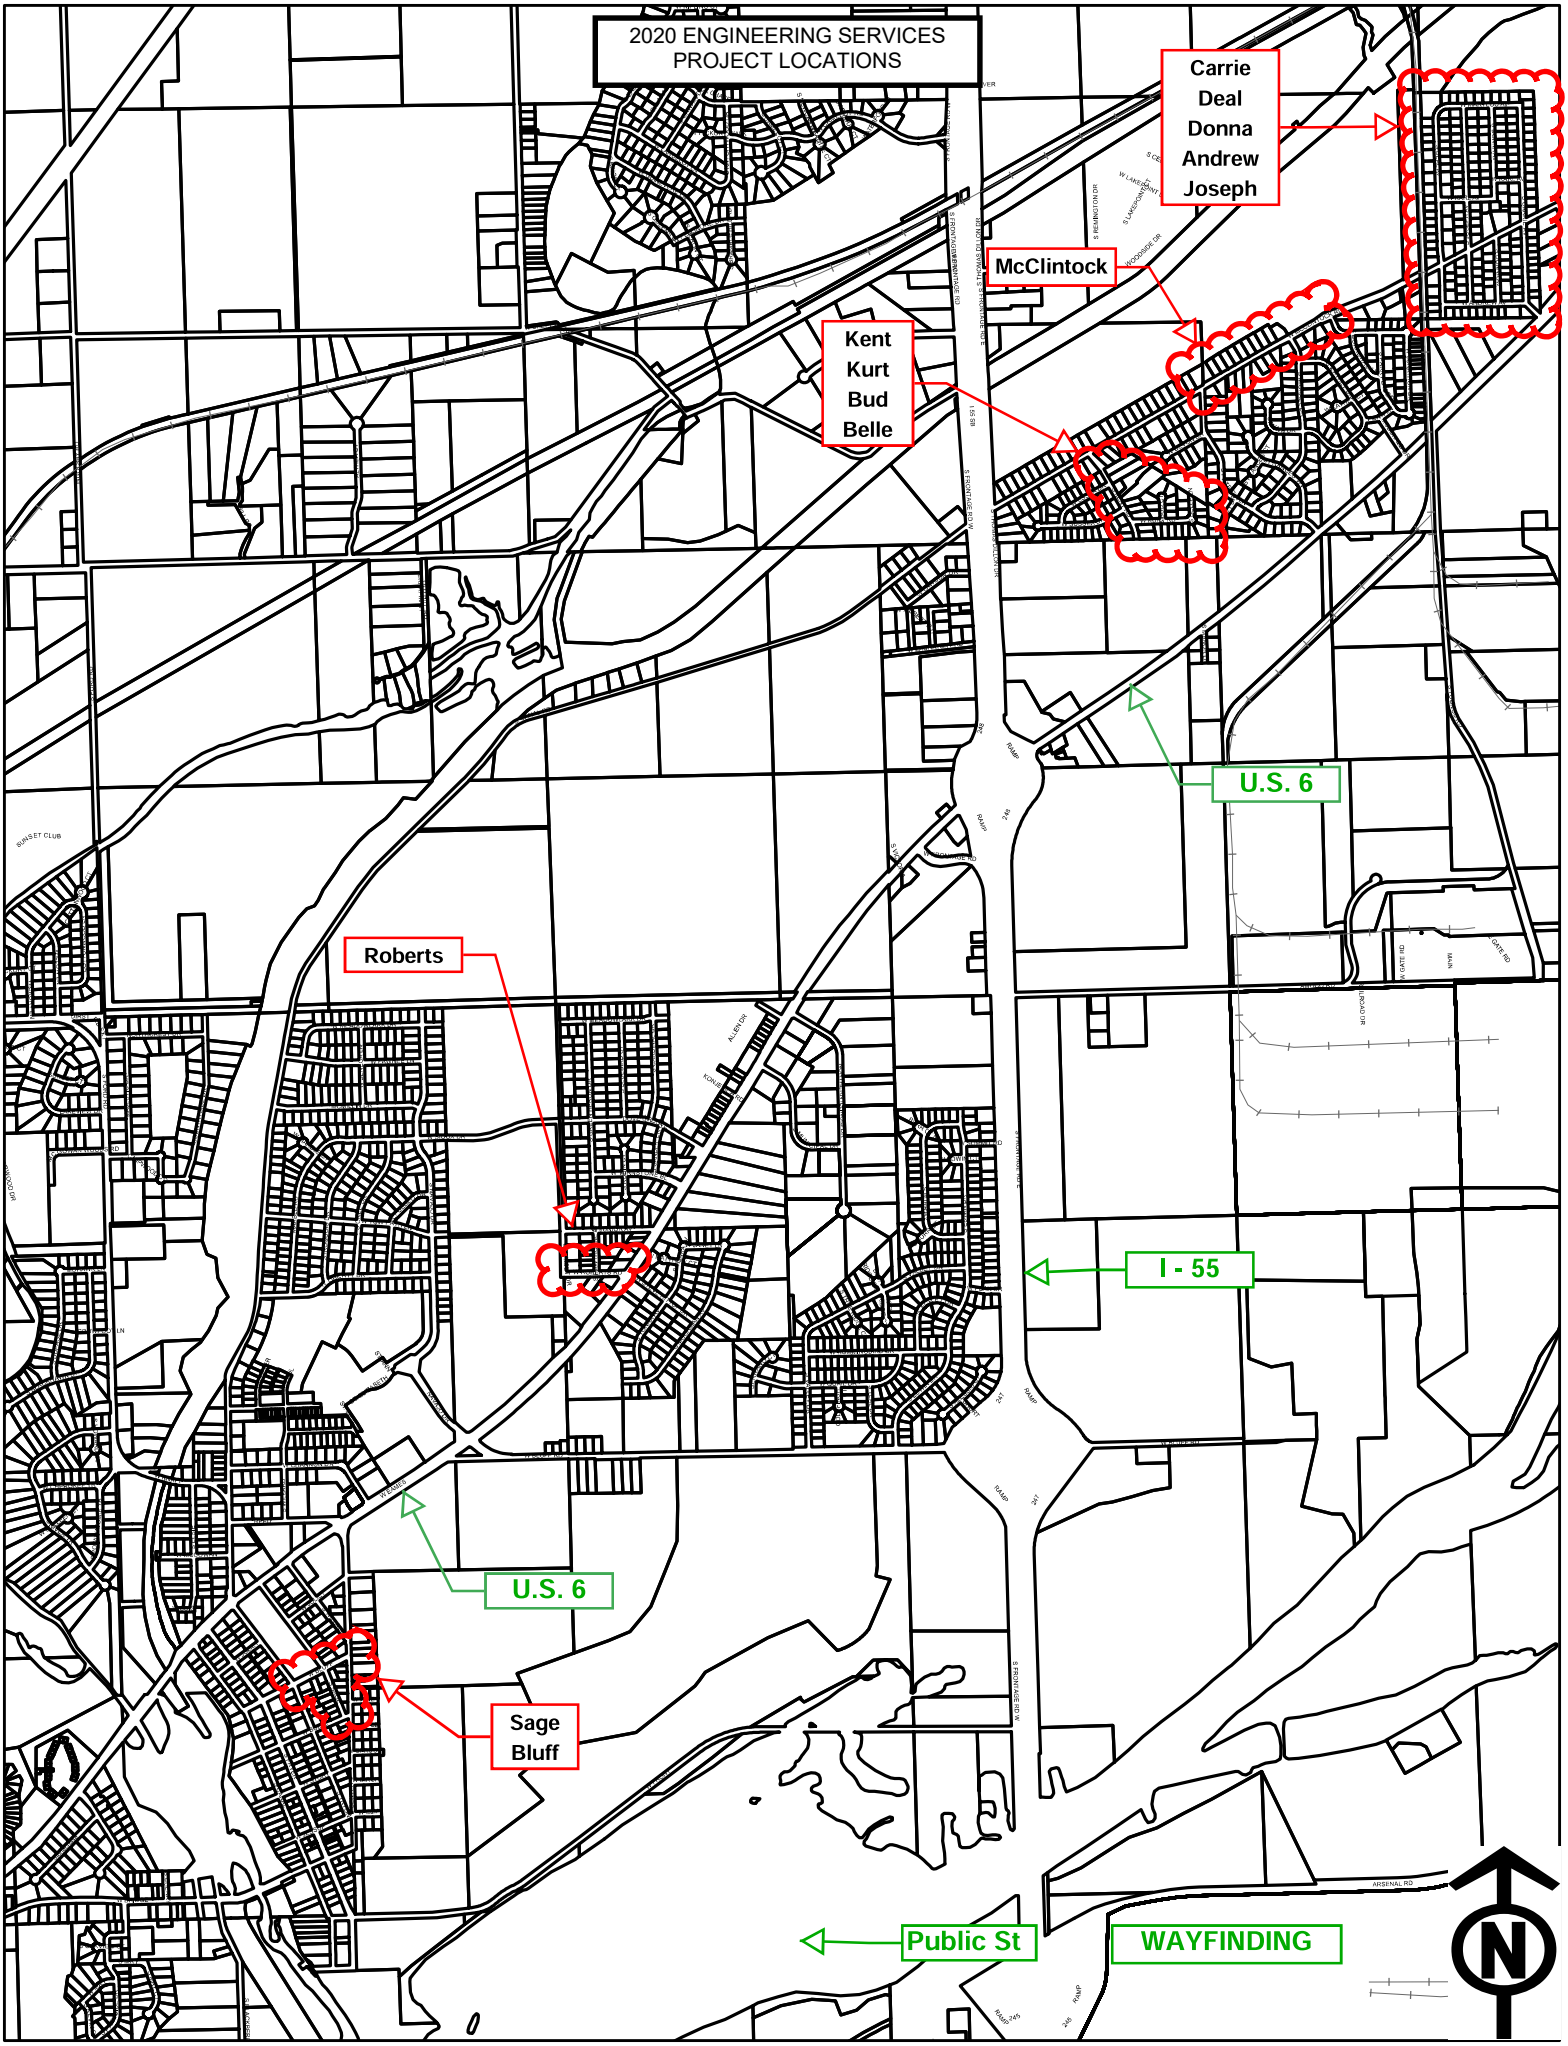
2020 ENGINEERING SERVICES
PROJECT LOCATIONS
Carrie
Deal
Donna
Andrew
Joseph
McClintock
Kent
Kurt
Bud
Belle
U.S. 6
Roberts
I - 55
U.S. 6
Sage
Bluff
Public St
WAYFINDING
N

Legend
ComEd Streetlights
VOC Streetlights
Disconnects
N
W MARYLOU AV
W KARL AV
S DEAL AV
S DONNA AV
S CARRIE AV
JOSEPH AV
23132
23120
23112
23102
23058
23048
23038
23028
23018
22311
22318
23131
22320
22321
22344
23031
22320
22319
22322
22335
22332
22331
22334
22331
22328
22331
22340
22339
22340
22341
22354
22341
22340
22341
22348
22349
22352
22353
22354
22351
22348
22349
22358
22357
22360
22401
22400
22401
22500
22359
22404
22401
22409
22409
22410
22411
22410
22405
22407
22410
22413
22416
22417
22420
22419
22420
22421
22418
22423
22429
22430
22429
22430
23040
23024
22437
22430
22437
22442
22443
22444
22445
22448
22447
23056
23041
23023
22451
22454
22501
22500
22511
22506
22501
22500
22501
23055
23045
2601
22510
22511
22506
22508
22509
23044
22518
22516
22511
22518
22519
23058
22531
22524
22528
22527
22539
22534
22527
22538
3809
23023
22549
22544
22548
23041
22548
22557
22556
23144
22552
22554
22558
23109
22601
22562
22563
22600
23164
22600
22603
22605
22605
22606
22613
23145
22614
22613
22611
22616
22618
22621
22611
22619
23165
22624
22621
22626
22628
22637

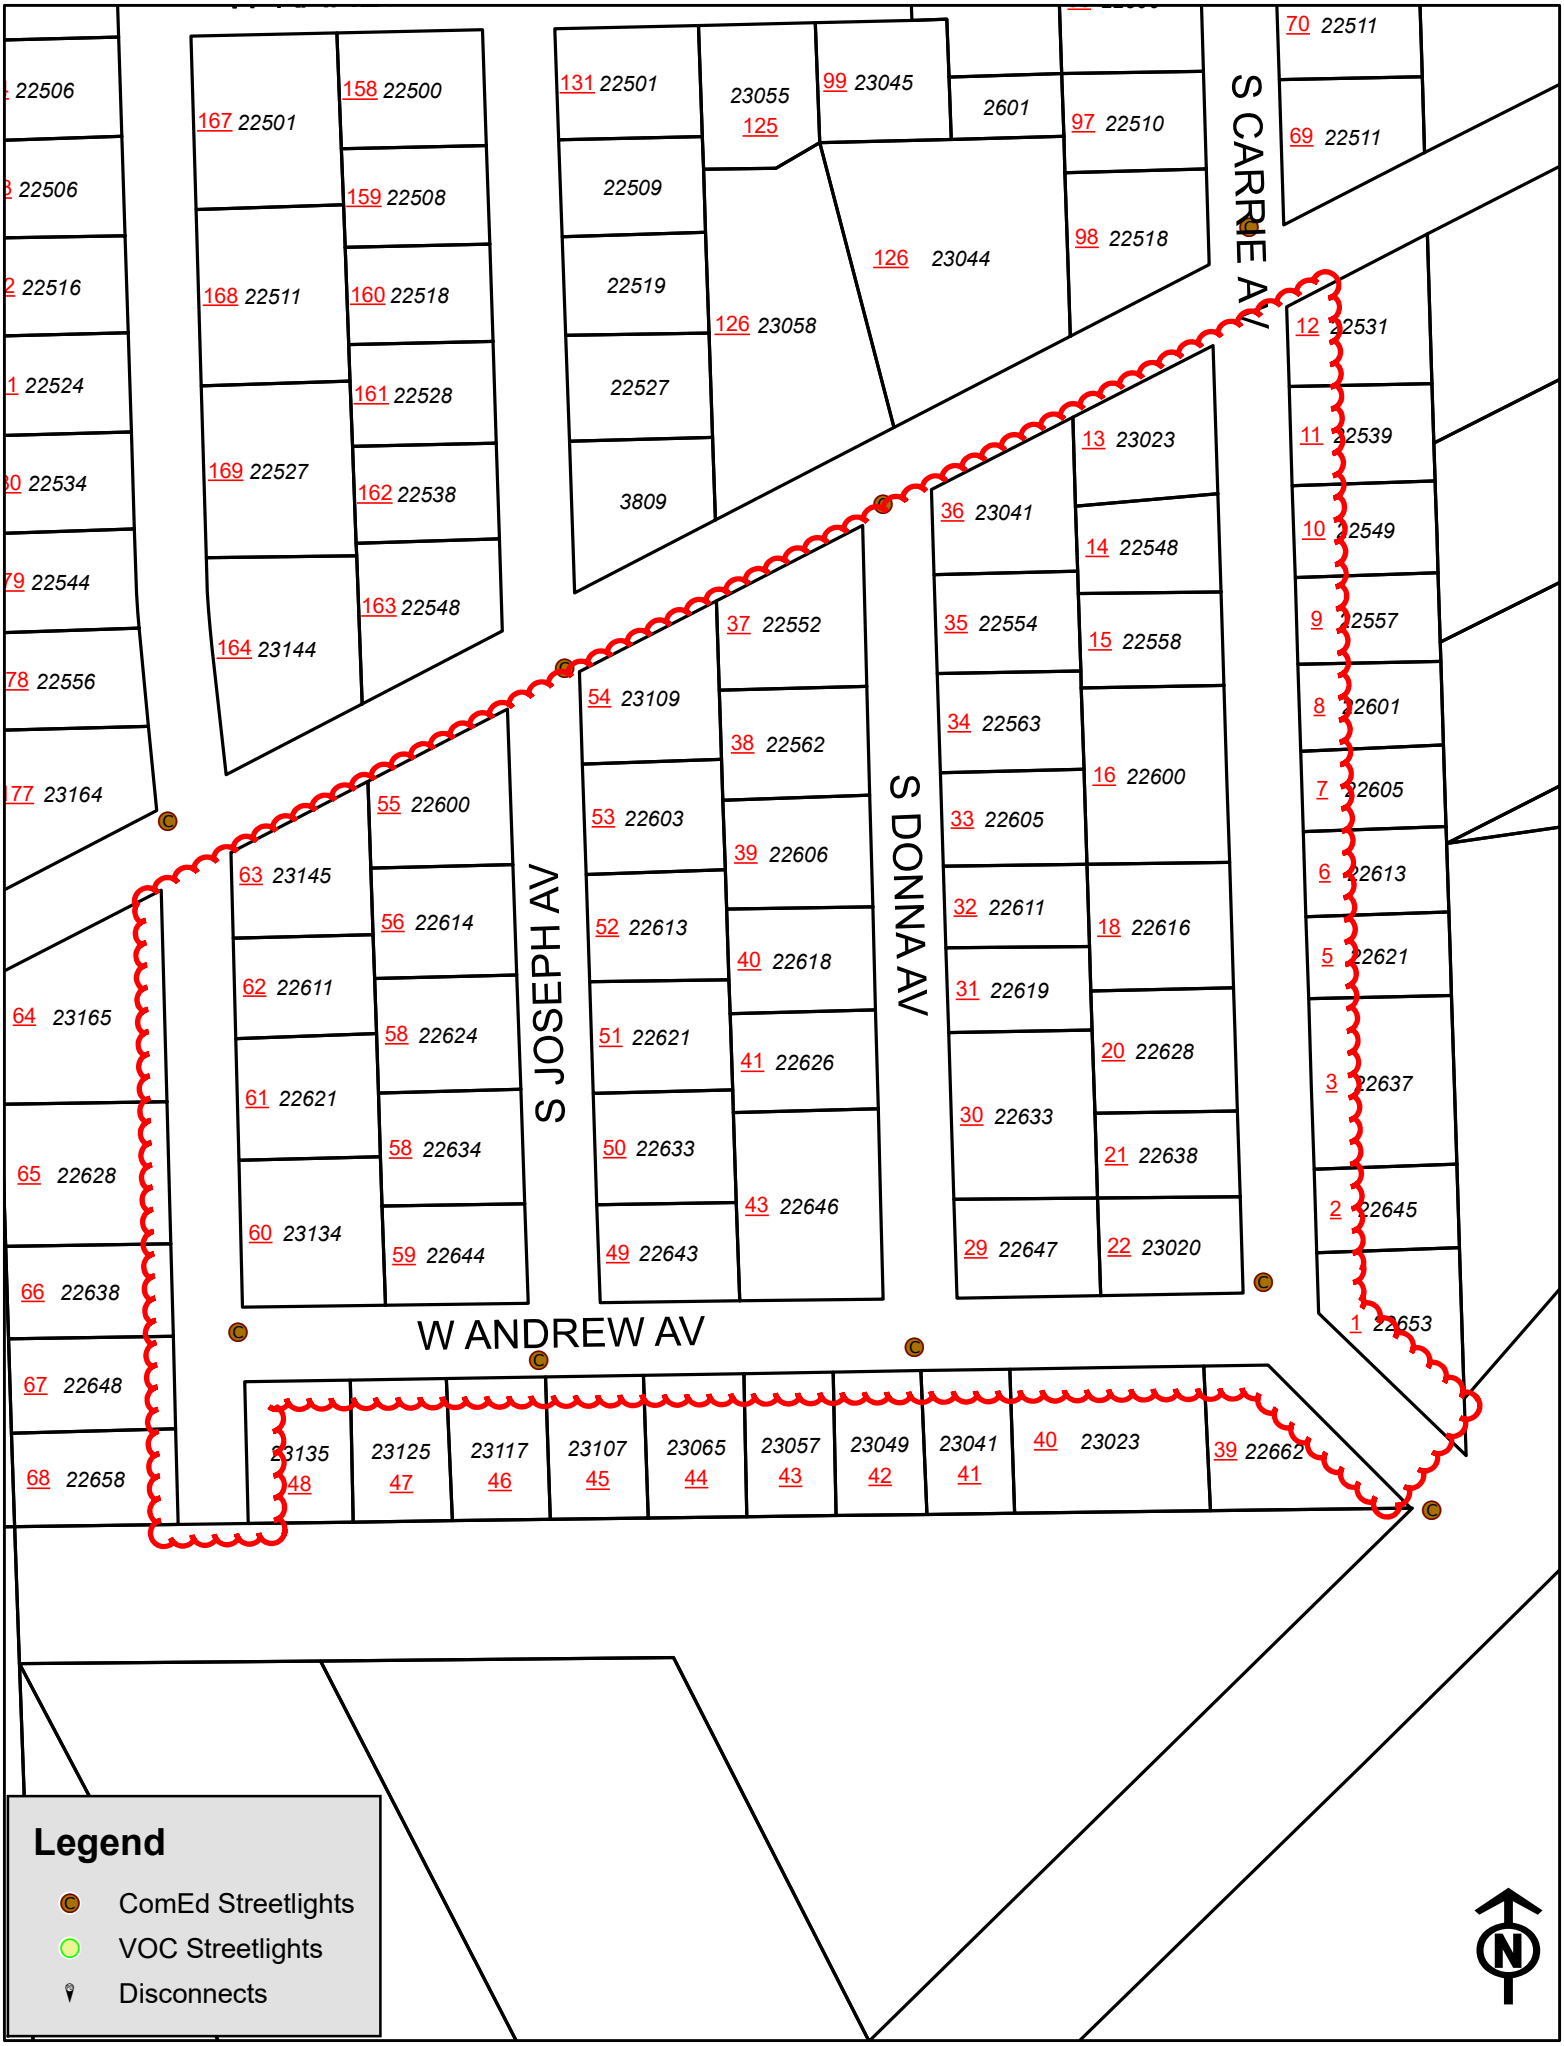
S CARRIE AV
S JOSEPH AV
S DONNA AV
W ANDREW AV
22506
22506
22516
22524
22534
22544
22556
23164
167 22501
158 22500
159 22508
168 22511
160 22518
161 22528
169 22527
162 22538
163 22548
164 23144
131 22501
23055
125
99 23045
2601
97 22510
98 22518
22509
22519
22527
3809
126 23058
126 23044
70 22511
69 22511
12 22531
11 22539
10 22549
9 22557
8 22601
7 22605
6 22613
5 22621
3 22637
2 22645
1 22653
13 23023
14 22548
15 22558
16 22600
18 22616
20 22628
21 22638
22 23020
36 23041
35 22554
34 22563
33 22605
32 22611
31 22619
30 22633
29 22647
37 22552
38 22562
39 22606
40 22618
41 22626
43 22646
54 23109
53 22603
52 22613
51 22621
50 22633
49 22643
55 22600
56 22614
58 22624
58 22634
59 22644
63 23145
62 22611
61 22621
60 23134
64 23165
65 22628
66 22638
67 22648
68 22658
23135
48
23125
47
23117
46
23107
45
23065
44
23057
43
23049
42
23041
41
40 23023
39 22662
Legend
ComEd Streetlights
VOC Streetlights
Disconnects
N

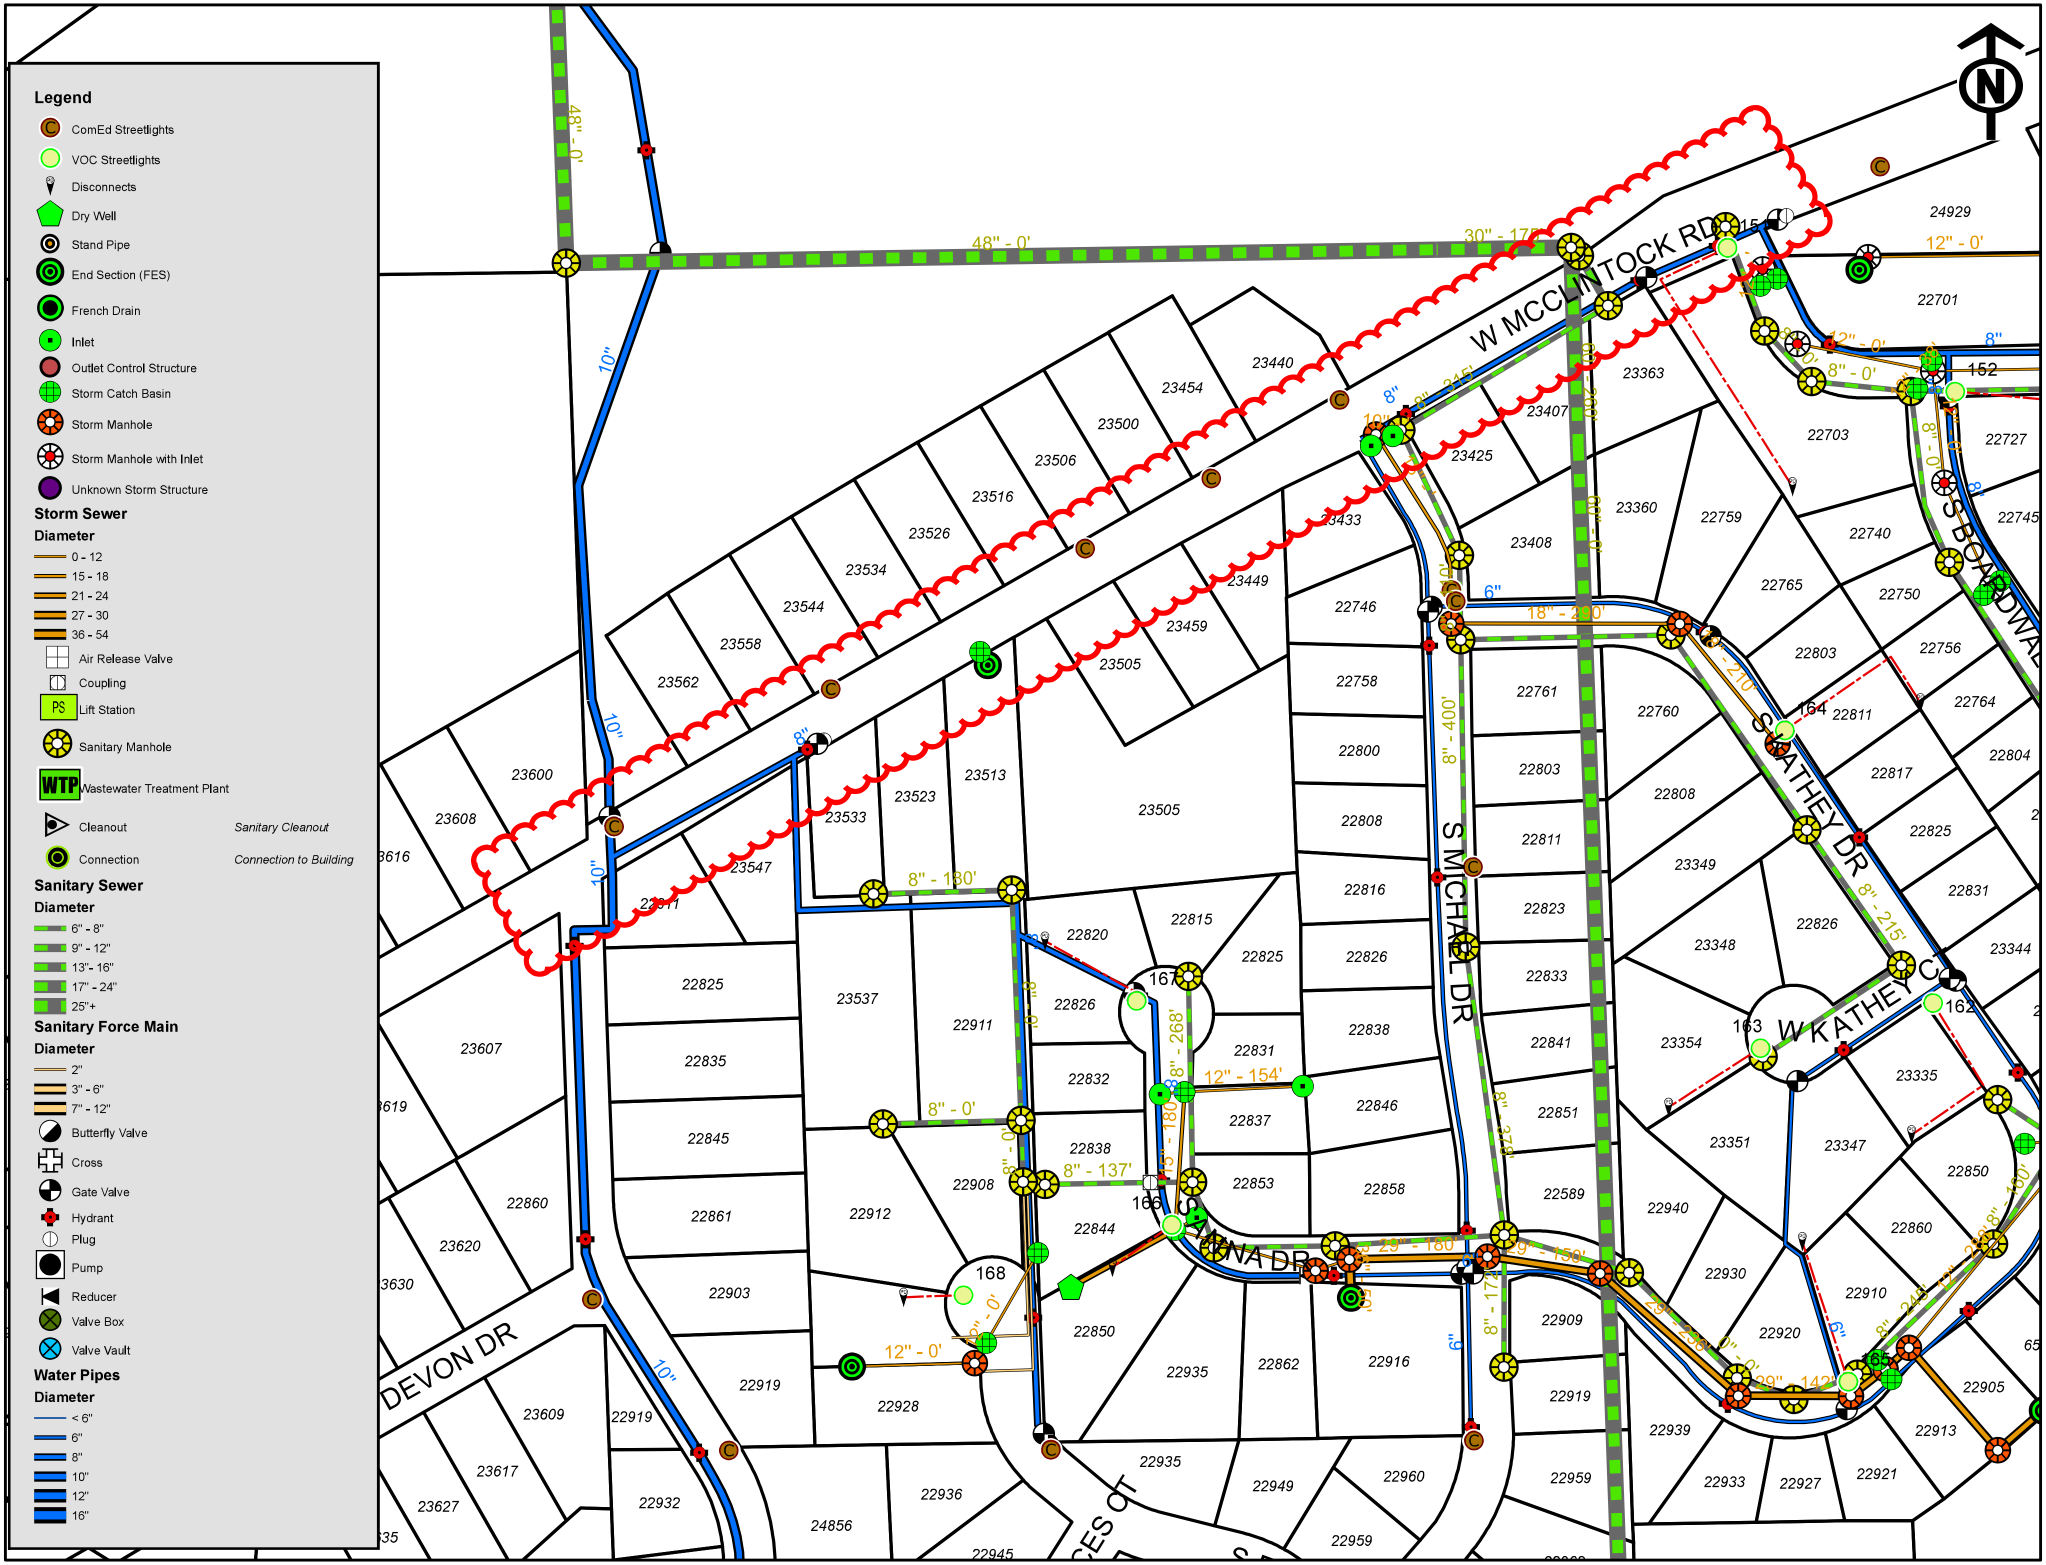
Legend
ComEd Streetlights
VOC Streetlights
Disconnects
Dry Well
Stand Pipe
End Section (FES)
French Drain
Inlet
Outlet Control Structure
Storm Catch Basin
Storm Manhole
Storm Manhole with Inlet
Unknown Storm Structure
Storm Sewer
Diameter
0 - 12
15 - 18
21 - 24
27 - 30
36 - 54
Air Release Valve
Coupling
PS Lift Station
Sanitary Manhole
WTP Wastewater Treatment Plant
Cleanout
Sanitary Cleanout
Connection
Connection to Building
Sanitary Sewer
Diameter
6" - 8"
9" - 12"
13" - 16"
17" - 24"
25"+
Sanitary Force Main
Diameter
2"
3" - 6"
7" - 12"
Butterfly Valve
Cross
Gate Valve
Hydrant
Plug
Pump
Reducer
Valve Box
Valve Vault
Water Pipes
Diameter
< 6"
6"
8"
10"
12"
16"
W MCCLINTOCK RD
S MICHAEL DR
S KATHEY DR
W KATHEY CT
S BOARDWALK
DEVON DR
48" - 0'
30" - 175'
18" - 290'
8" - 400'
8" - 378'
8" - 215'
12" - 154'
8" - 268'
8" - 137'
8" - 180'
12" - 0'

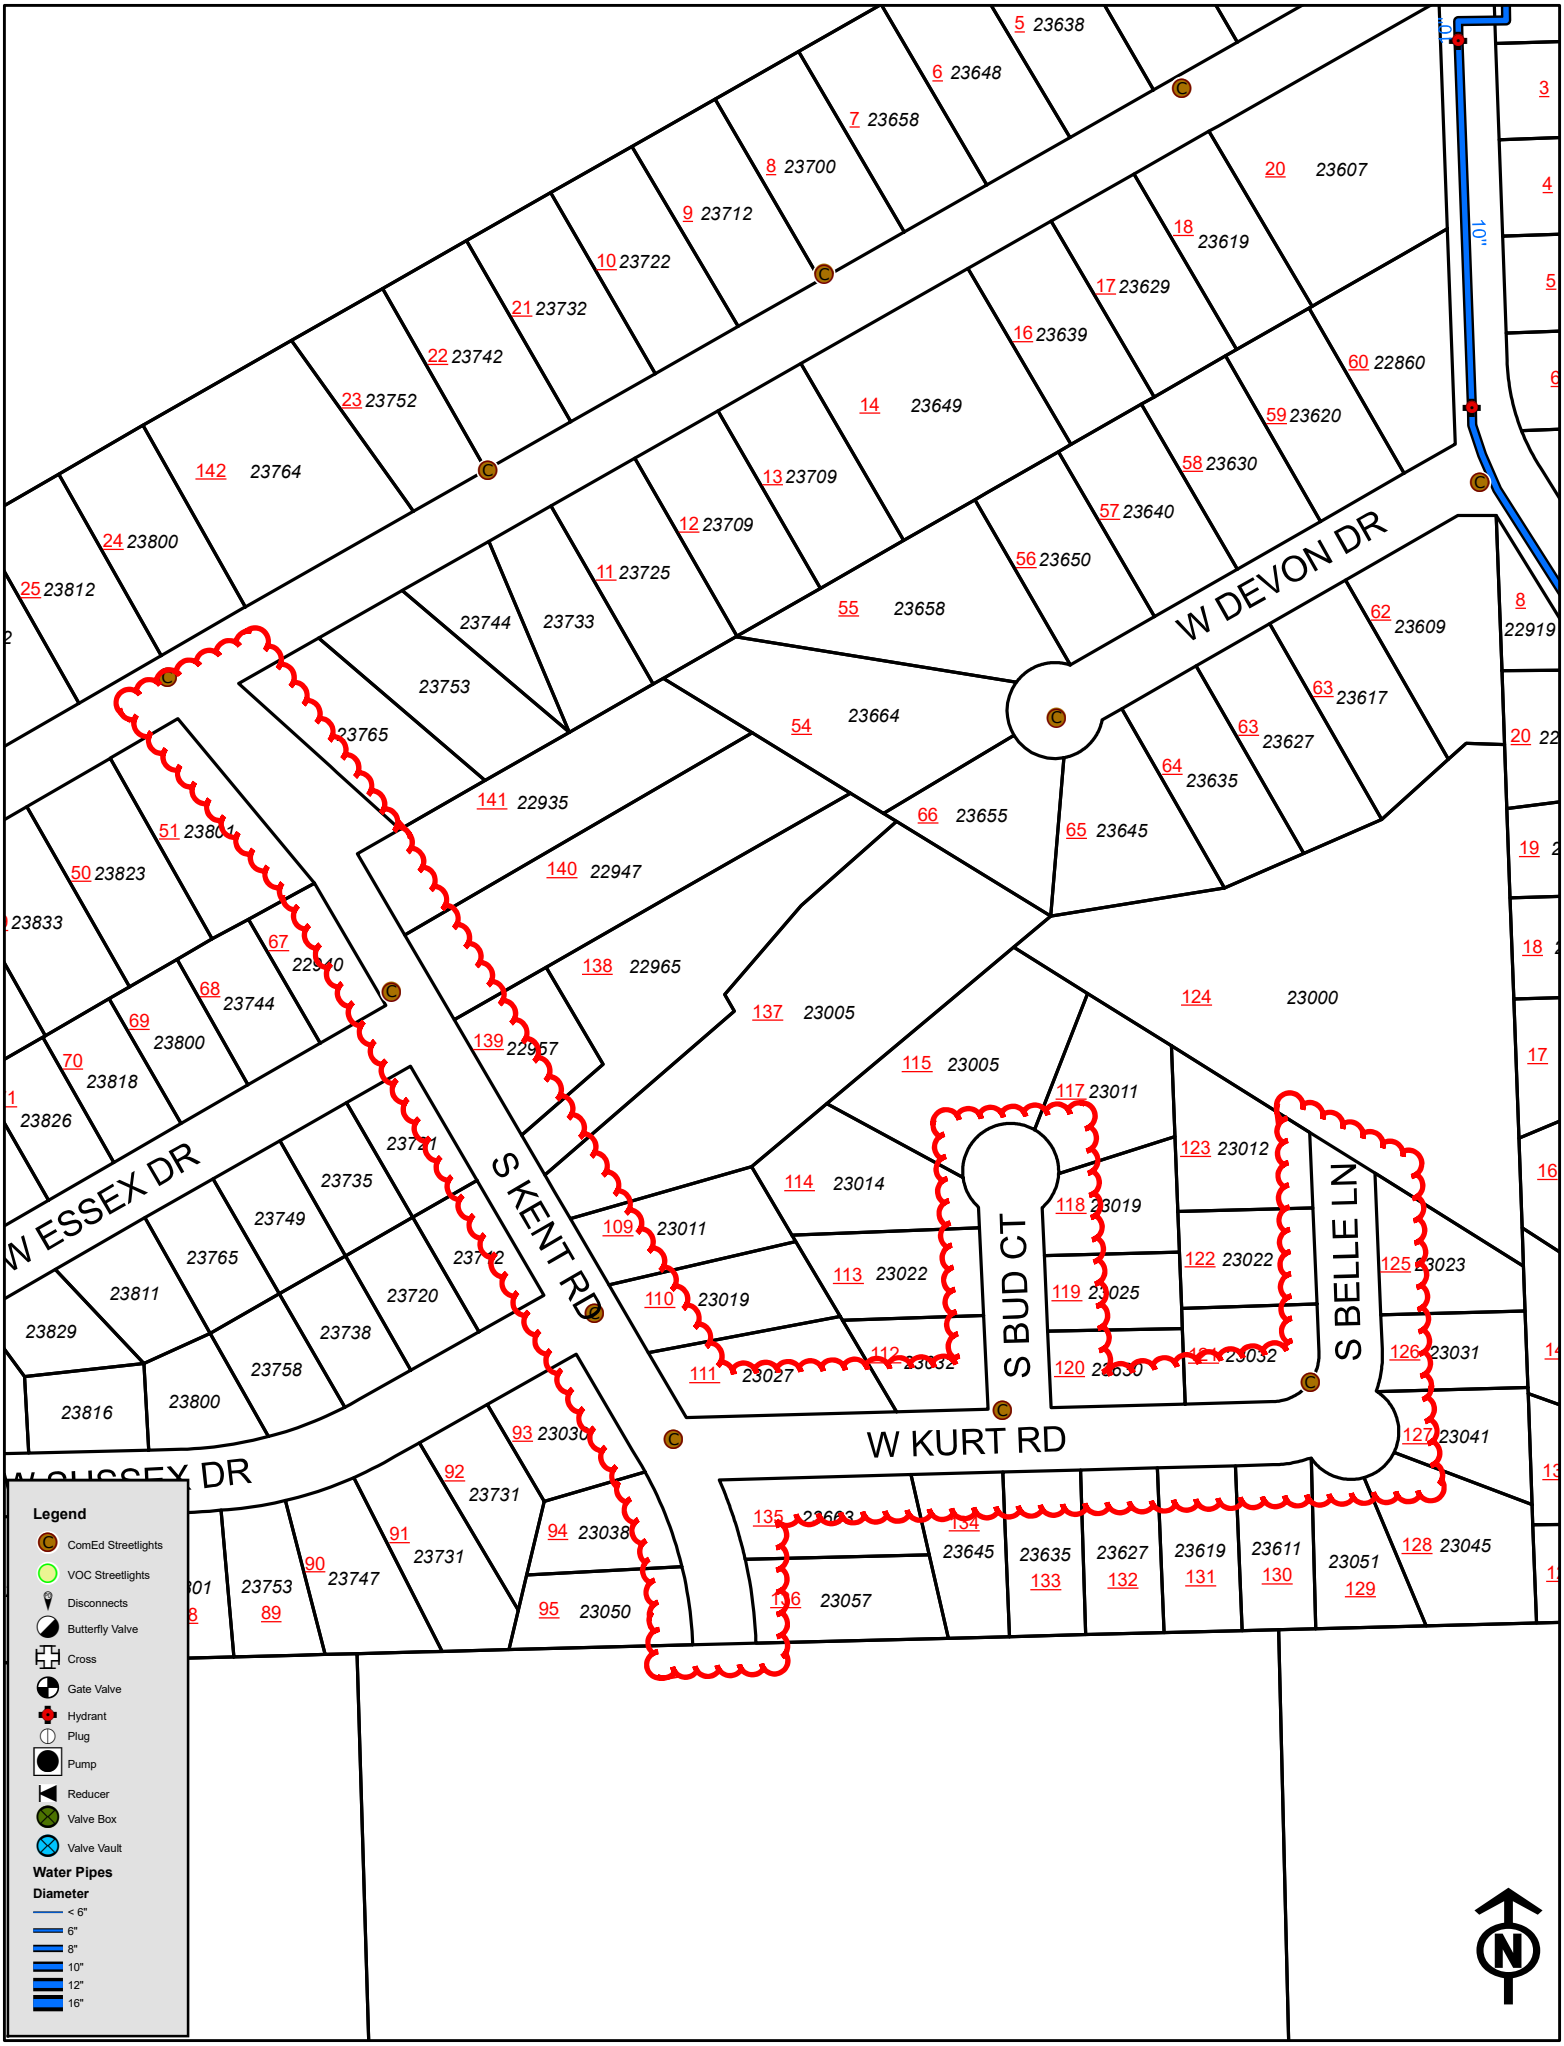
W DEVON DR
S KENT RD
S BUD CT
S BELLE LN
W KURT RD
W ESSEX DR
W SUSSEX DR
10"
Legend
ComEd Streetlights
VOC Streetlights
Disconnects
Butterfly Valve
Cross
Gate Valve
Hydrant
Plug
Pump
Reducer
Valve Box
Valve Vault
Water Pipes
Diameter
< 6"
6"
8"
10"
12"
16"
N

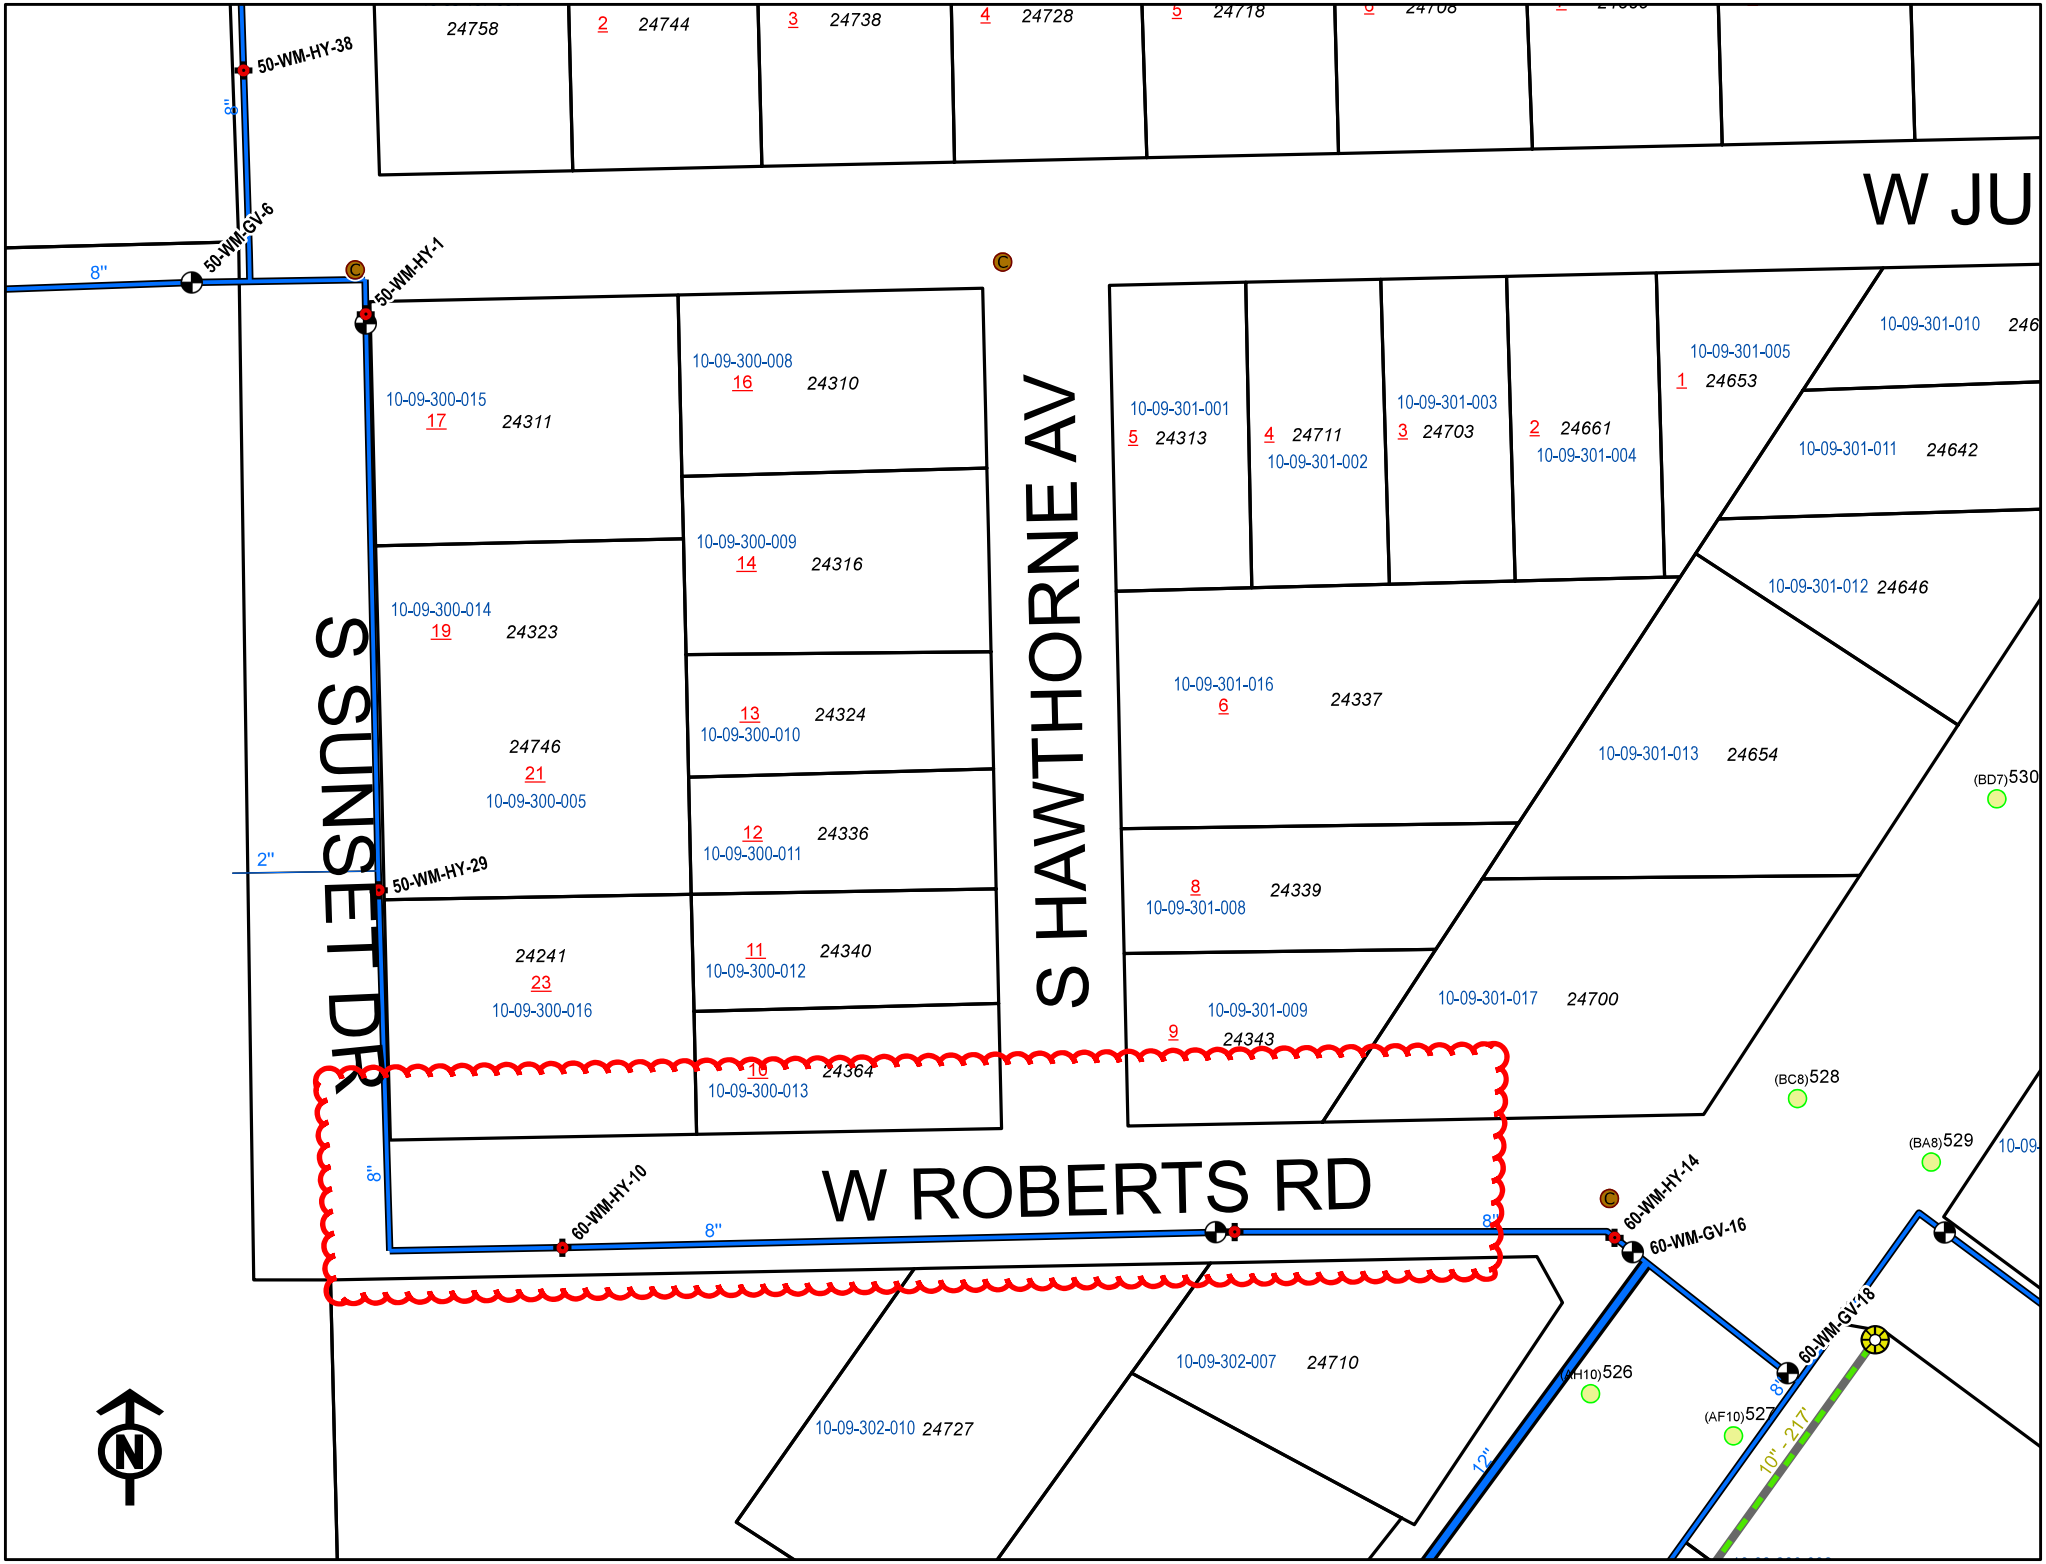
W JU
W ROBERTS RD
S SUNSET DR
S HAWTHORNE AV
50-WM-HY-38
50-WM-GV-6
50-WM-HY-1
50-WM-HY-29
60-WM-HY-10
60-WM-HY-14
60-WM-GV-16
60-WM-GV-18
8"
2"
12"
10' - 217'
24758
2 24744
3 24738
4 24728
5 24718
10-09-300-015
17 24311
10-09-300-008
16 24310
10-09-300-009
14 24316
10-09-300-014
19 24323
24746
21
10-09-300-005
13 24324
10-09-300-010
12 24336
10-09-300-011
24241
23
10-09-300-016
11 24340
10-09-300-012
10 24364
10-09-300-013
10-09-301-001
5 24313
4 24711
10-09-301-002
10-09-301-003
3 24703
2 24661
10-09-301-004
10-09-301-005
1 24653
10-09-301-010 246
10-09-301-011 24642
10-09-301-012 24646
10-09-301-016
6 24337
10-09-301-013 24654
8
10-09-301-008 24339
10-09-301-009
9 24343
10-09-301-017 24700
(BD7)530
(BC8)528
(BA8)529
10-09-302-007 24710
10-09-302-010 24727
(AH10)526
(AF10)527

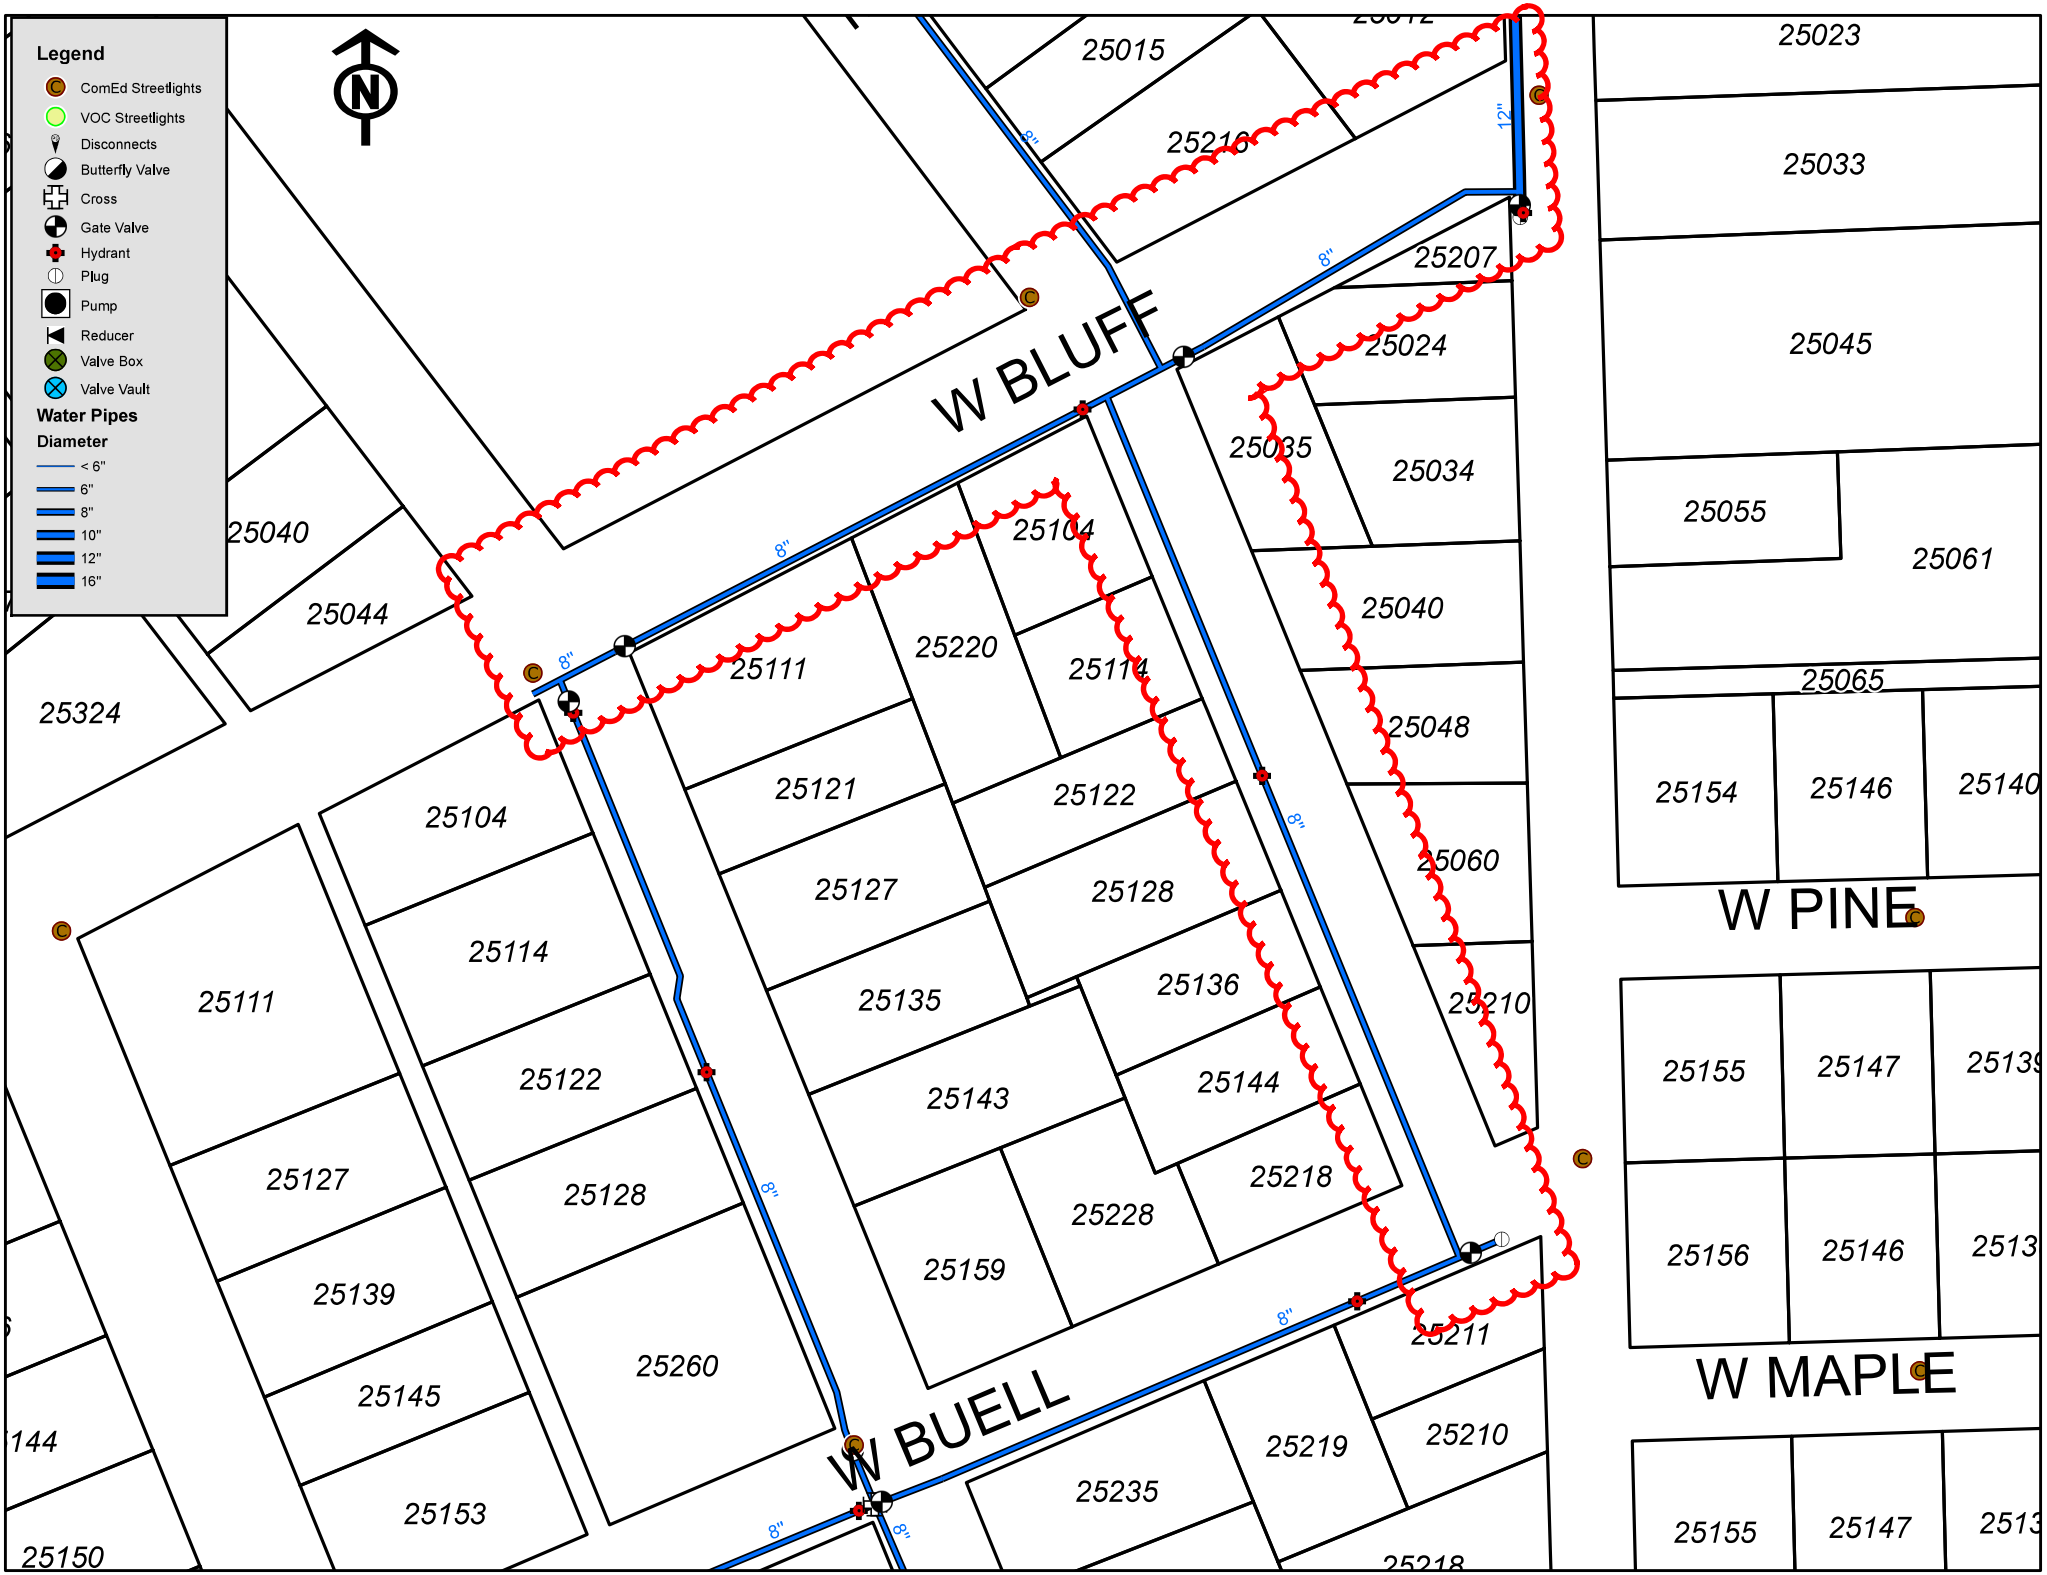
Legend
ComEd Streetlights
VOC Streetlights
Disconnects
Butterfly Valve
Cross
Gate Valve
Hydrant
Plug
Pump
Reducer
Valve Box
Valve Vault
Water Pipes
Diameter
< 6"
6"
8"
10"
12"
16"
N
W BLUFF
W BUELL
W PINE
W MAPLE
25015
25216
25207
25023
25033
25045
25024
25035
25034
25055
25061
25065
25040
25048
25060
25210
25154
25146
25140
25155
25147
25156
25044
25324
25104
25111
25220
25114
25121
25122
25127
25128
25135
25136
25143
25144
25218
25228
25159
25139
25145
25153
25260
25211
25219
25235
25150
25218